

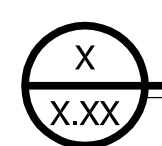


**GROUND FLOOR EXISTING PLAN**  
SCALE: 1/4" = 1'-0"

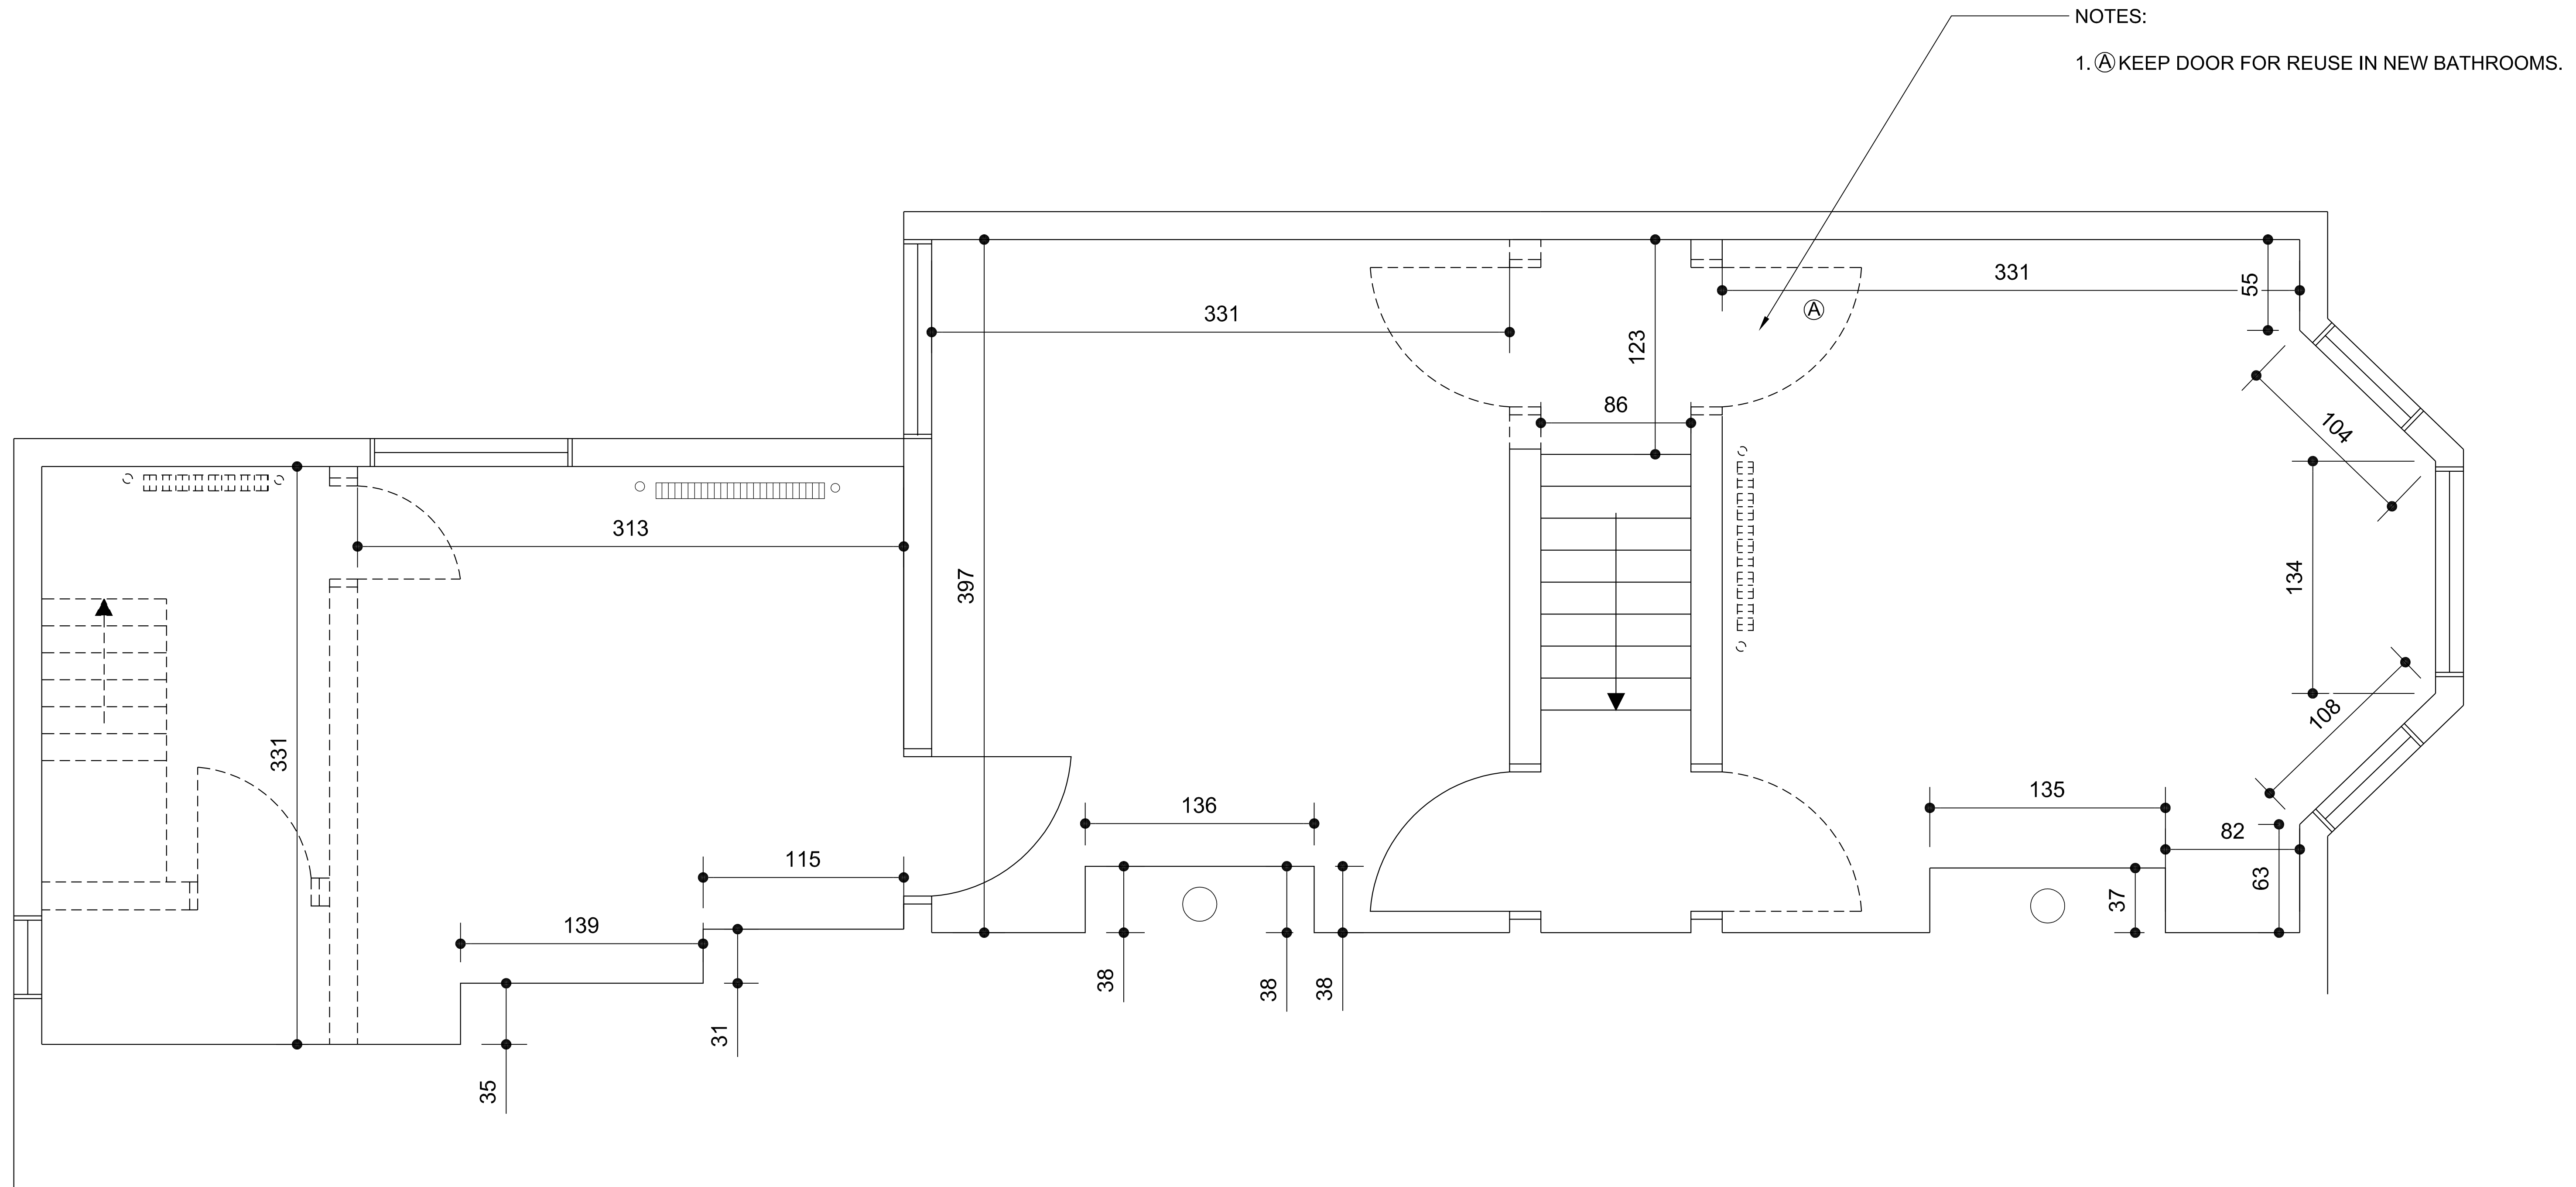


**FIRST FLOOR EXISTING PLAN**

SCALE: 1/4" = 1'-0"

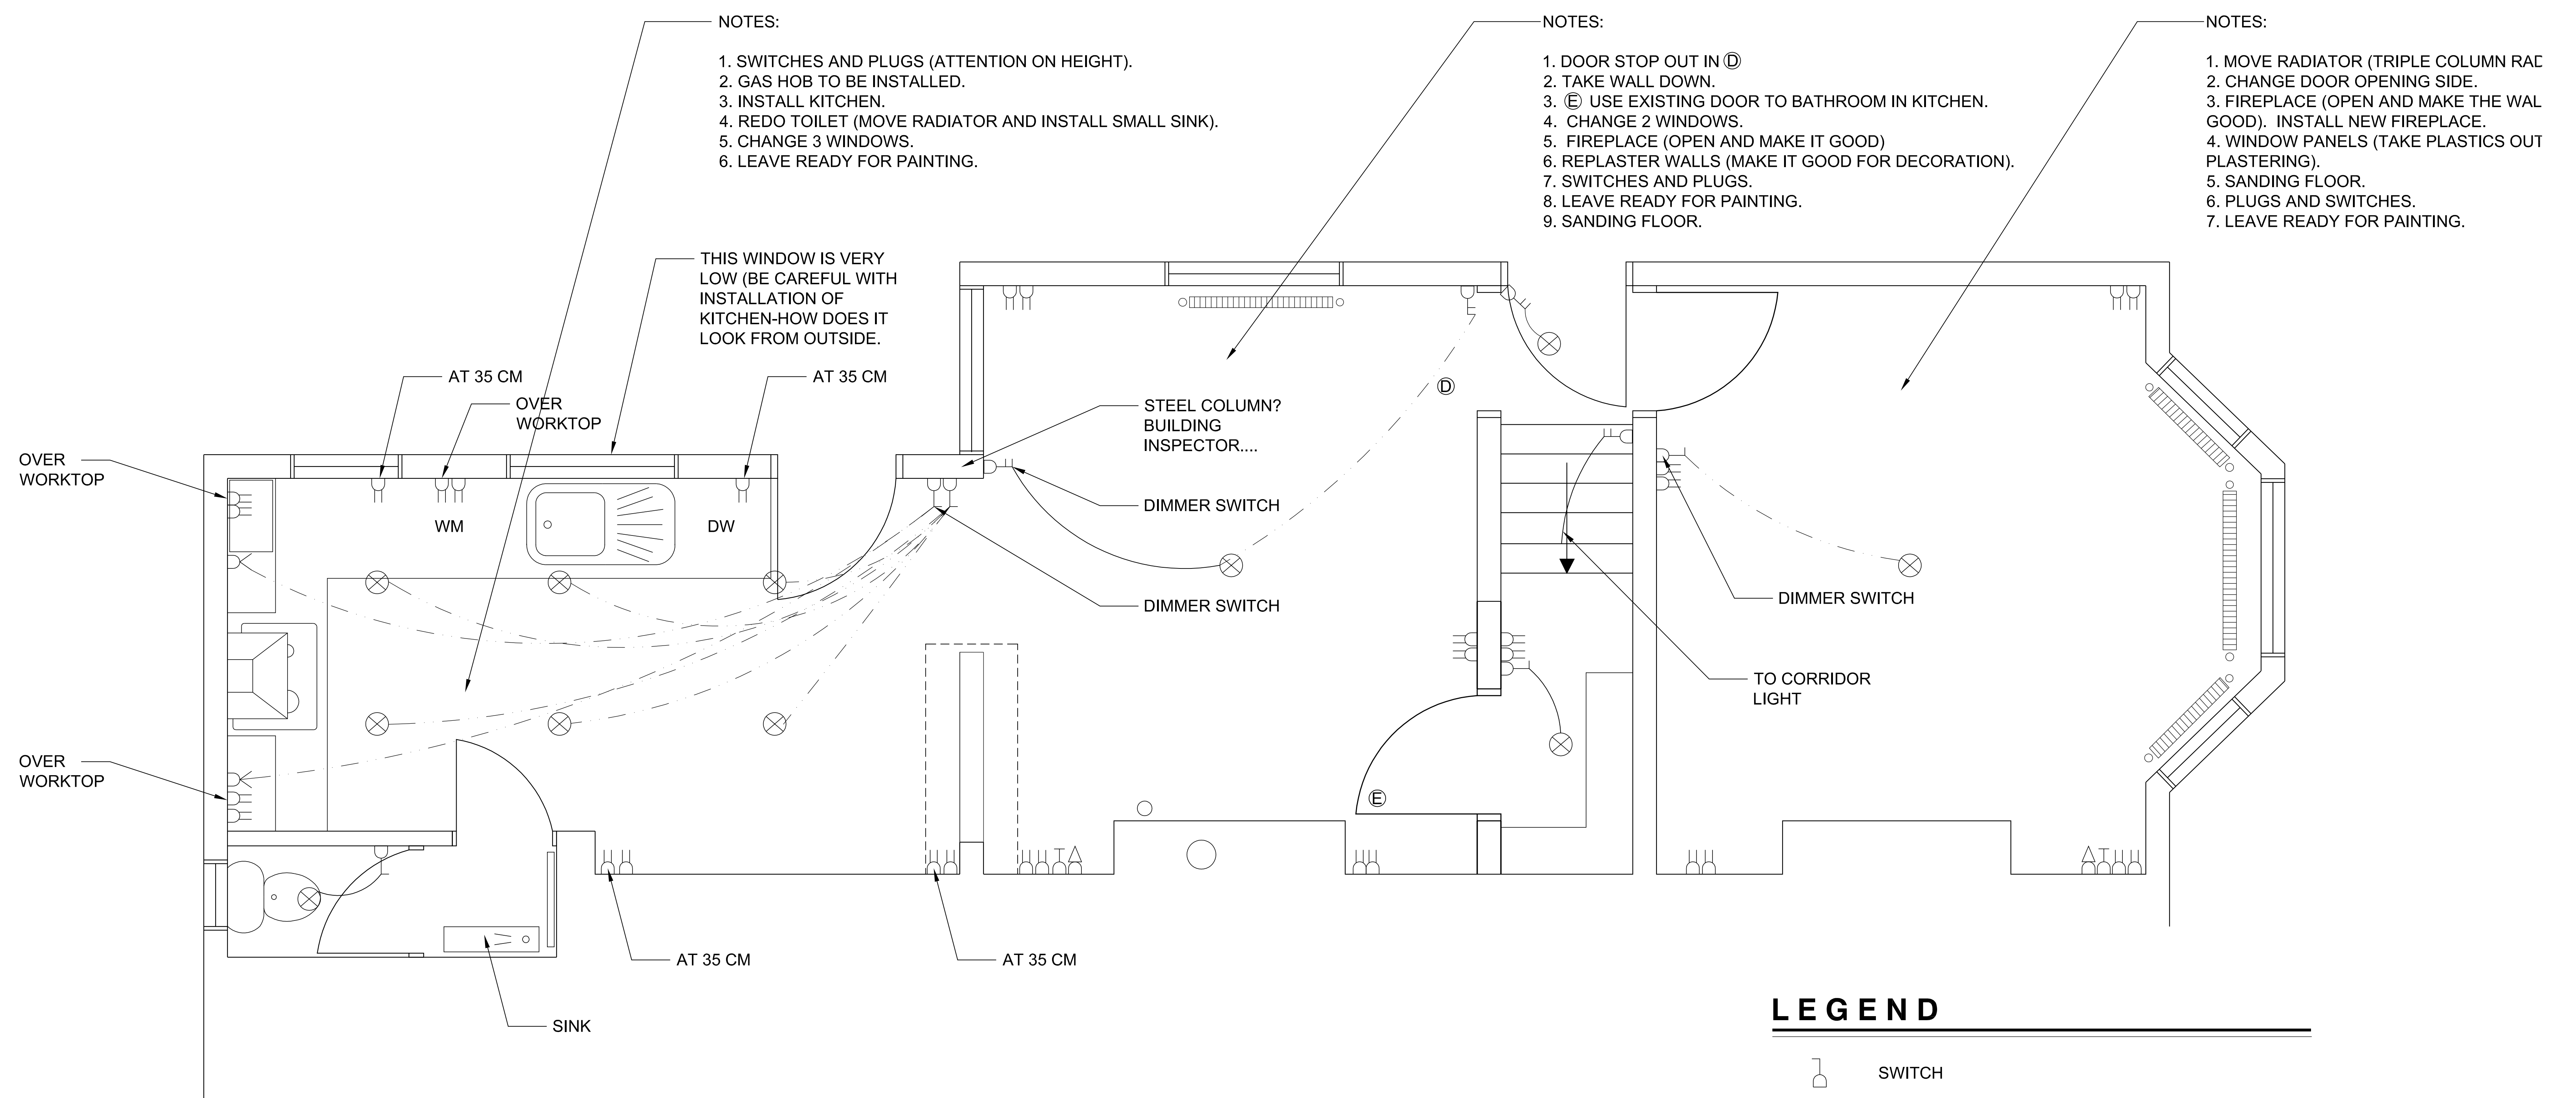

## LEGEND

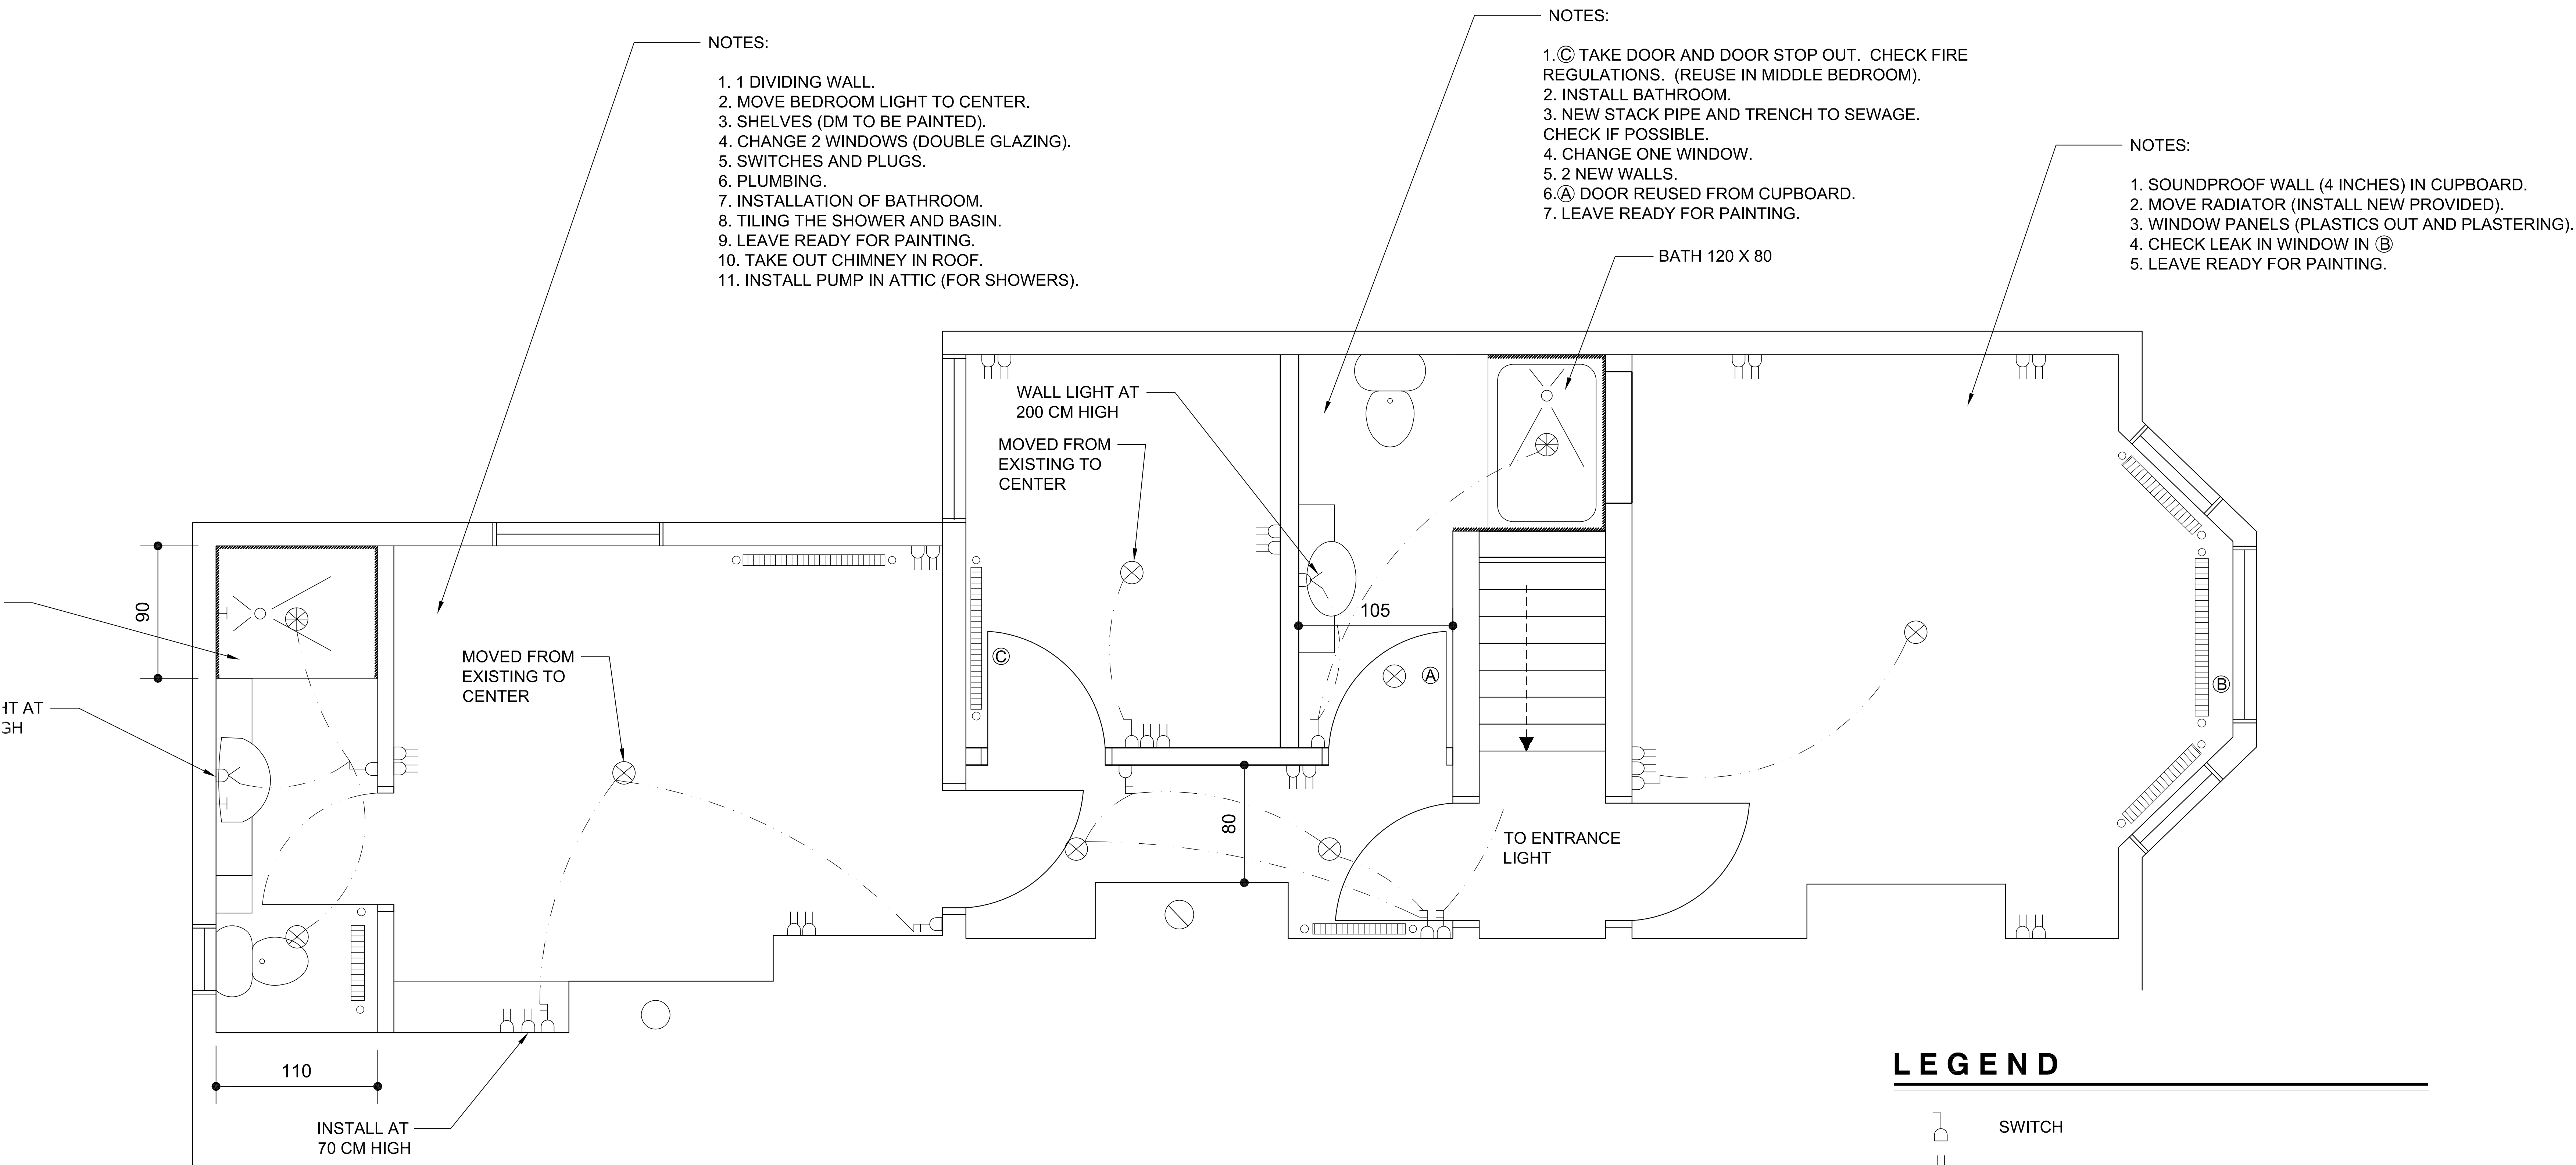

**NEW FIRST FLOOR**  
SCALE: 1/4" = 1'-0"